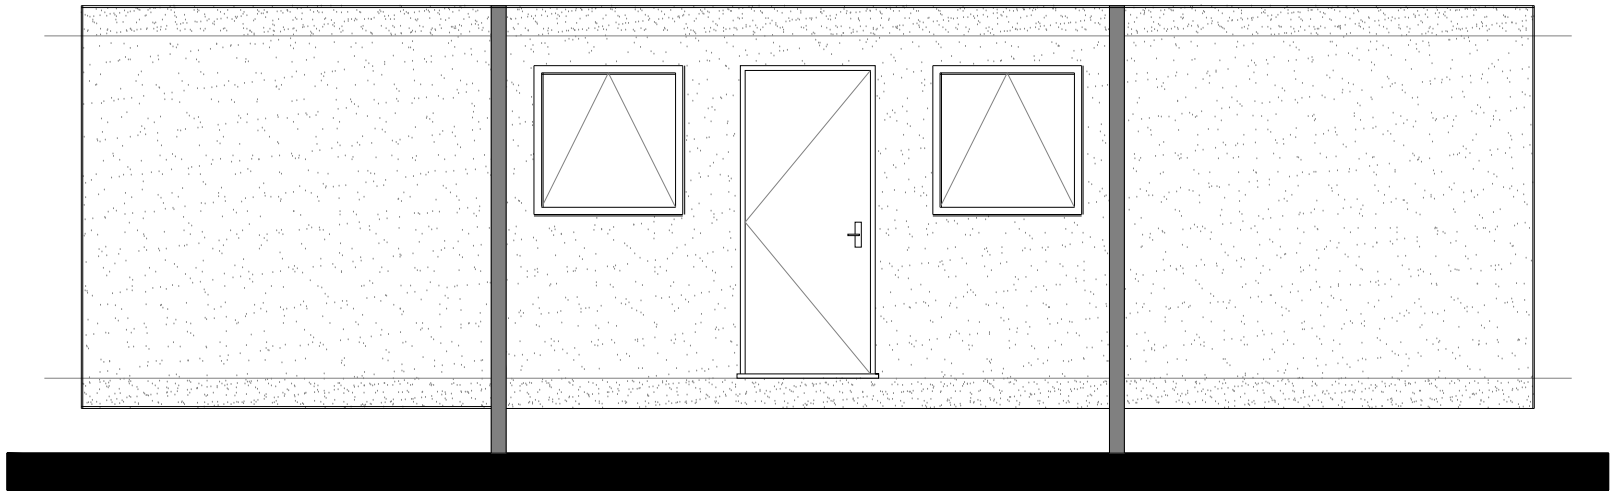

Rear Elevation

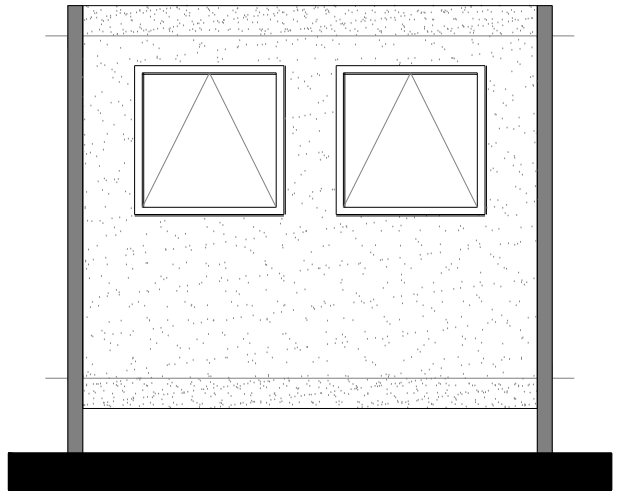

Side Elevation

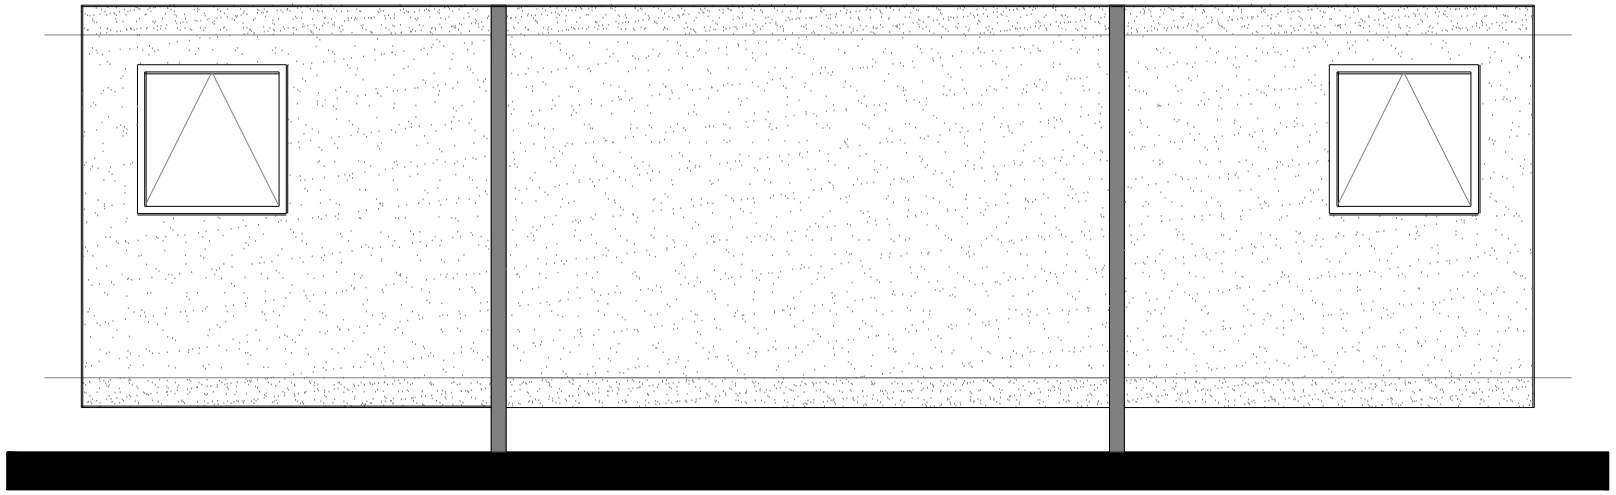

Front Elevation

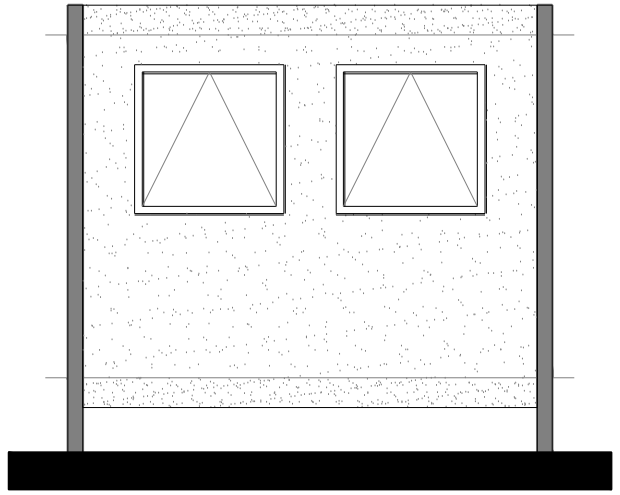

Side Elevation

Plan

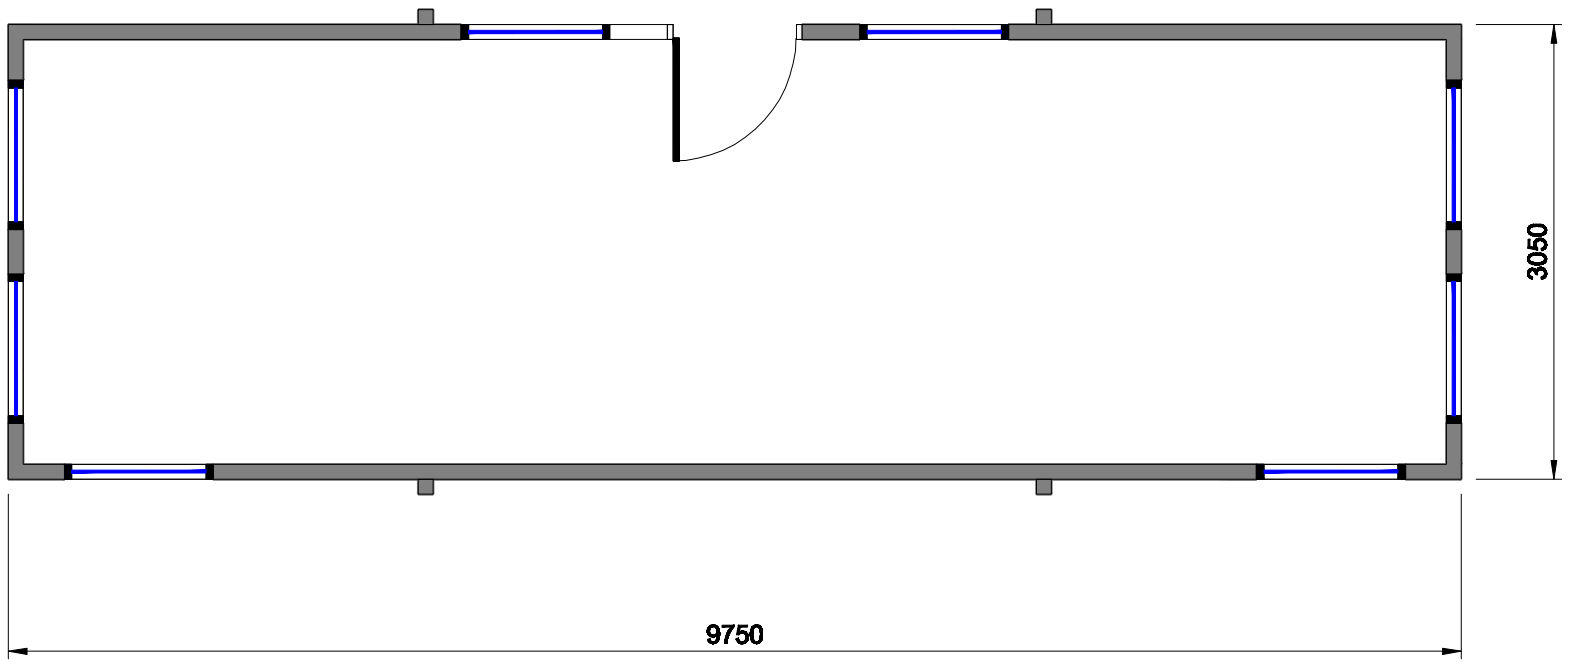

rev	description	date	drawn
.	.	.	.

Modular & Portable Buildings Ltd

client

project

stock ref.

MPBPTK40

drawing

Plan & Elevations of open plan office

drawn by	date	
MPJ	29.05.09	
checked by	sheet	scale
	A3	1 : 50
drawing number	rev	issue status
MPB-PTK-40		